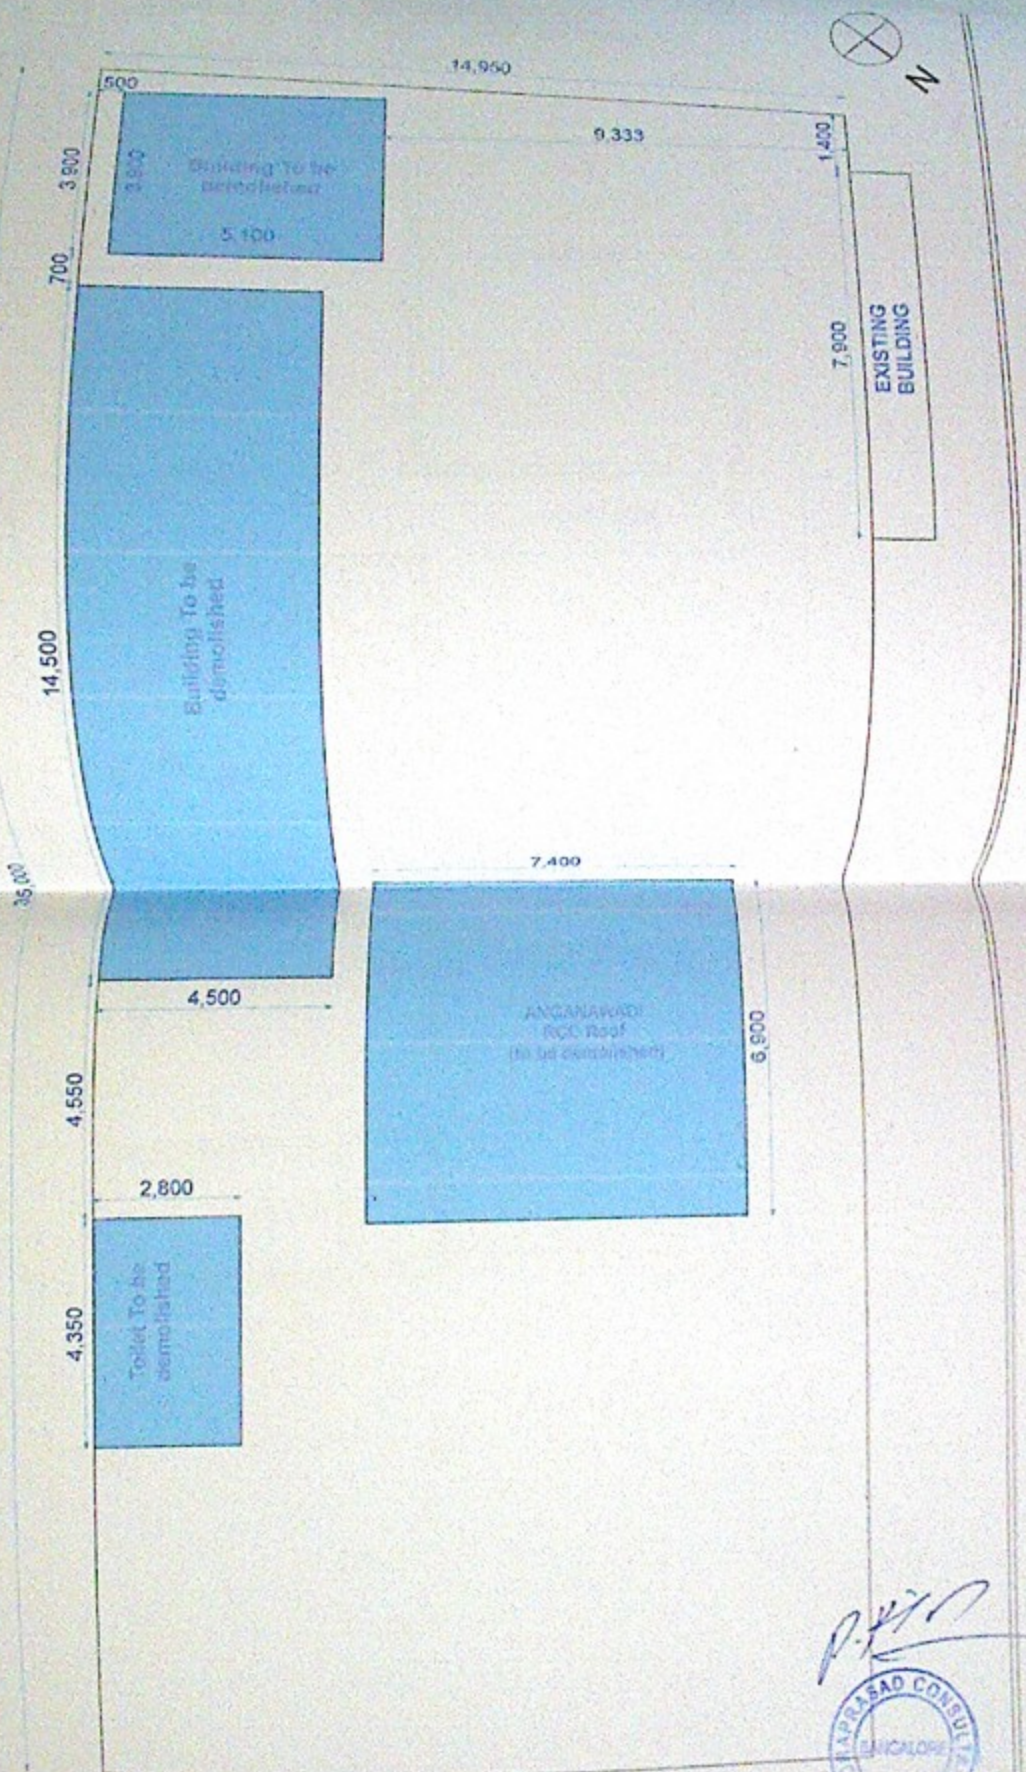

EXISTING PLAN

CONSTRUCTION OF ADDITIONAL CLASSROOMS IN VINOD NO.4 SCHOOL AT II SECTOR

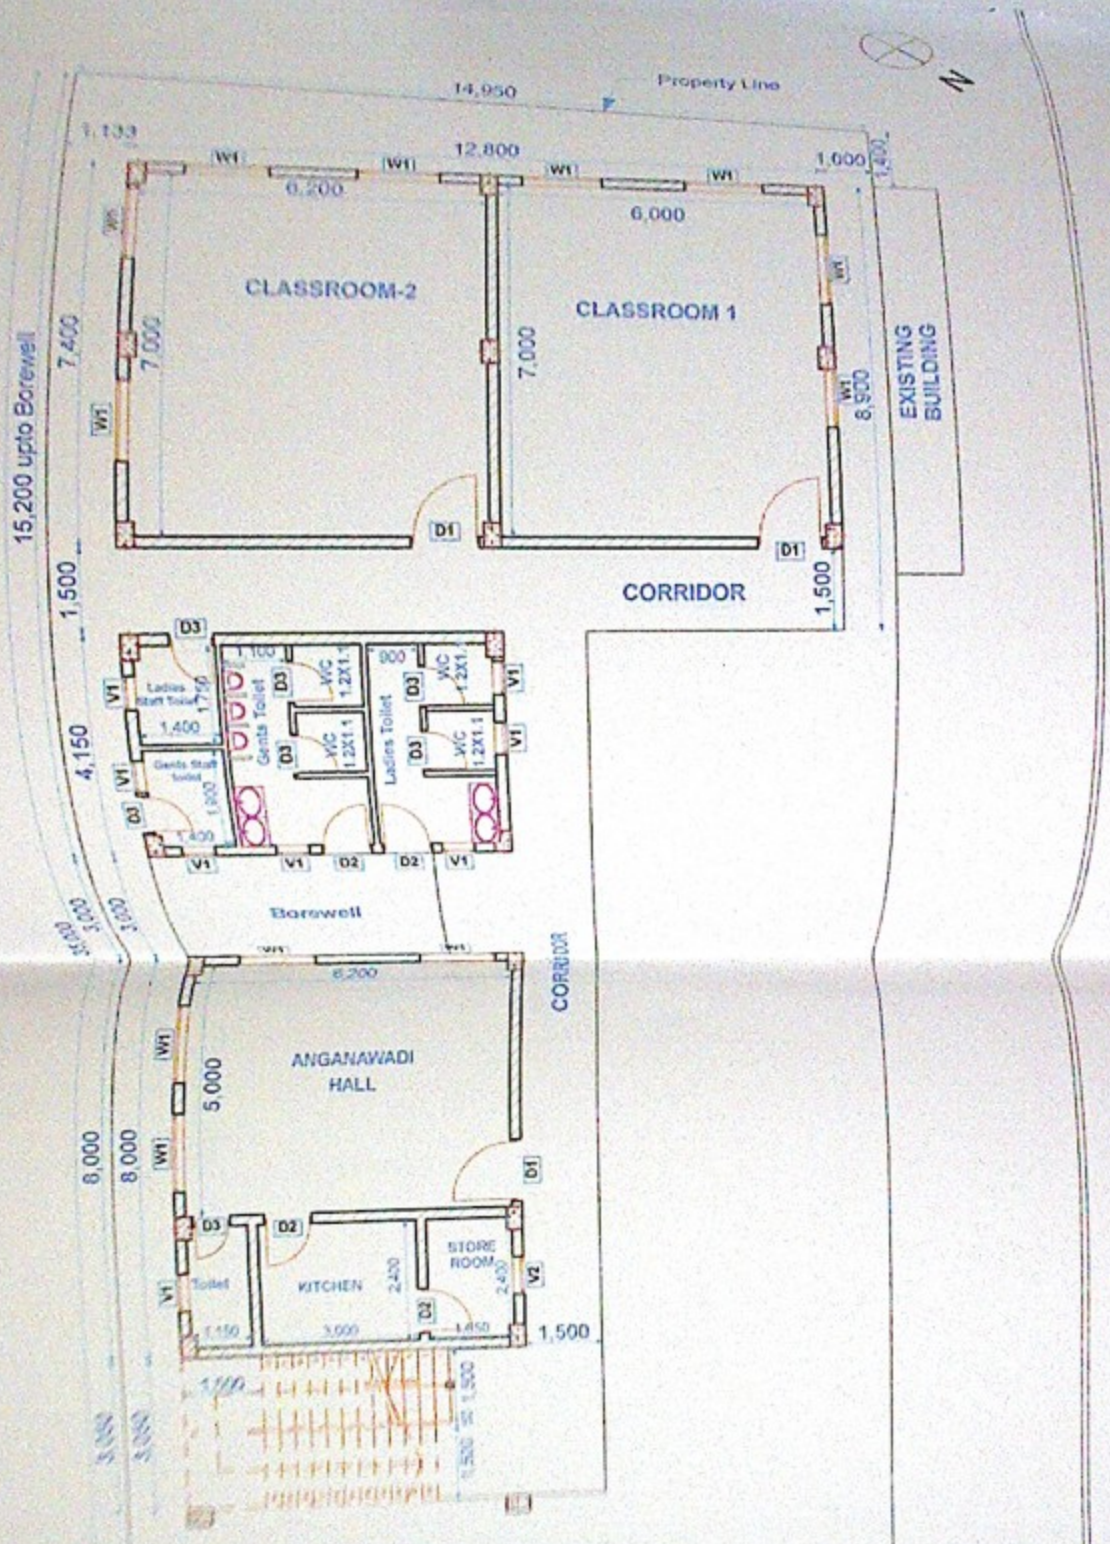
14,950
Property Line
N
1,133
12,800
1,000
1,400
6,200
6,000
CLASSROOM-2
CLASSROOM 1
7,400
7,000
7,000
8,900
EXISTING BUILDING
15,200 upto Borewell
1,500
CORRIDOR
1,500
4,150
Ladies Staff Toilet
1,400
Gents Staff toilet
1,800
Gents Toilet
Ladies Toilet
W.C 1.2X1.1
Borewell
3,000
3,000
3,000
6,200
CORRIDOR
ANGANAWADI HALL
5,000
8,000
8,000
Toilet
KITCHEN
STORE ROOM
2,400
3,000
1,500
GROUND FLOOR PLAN

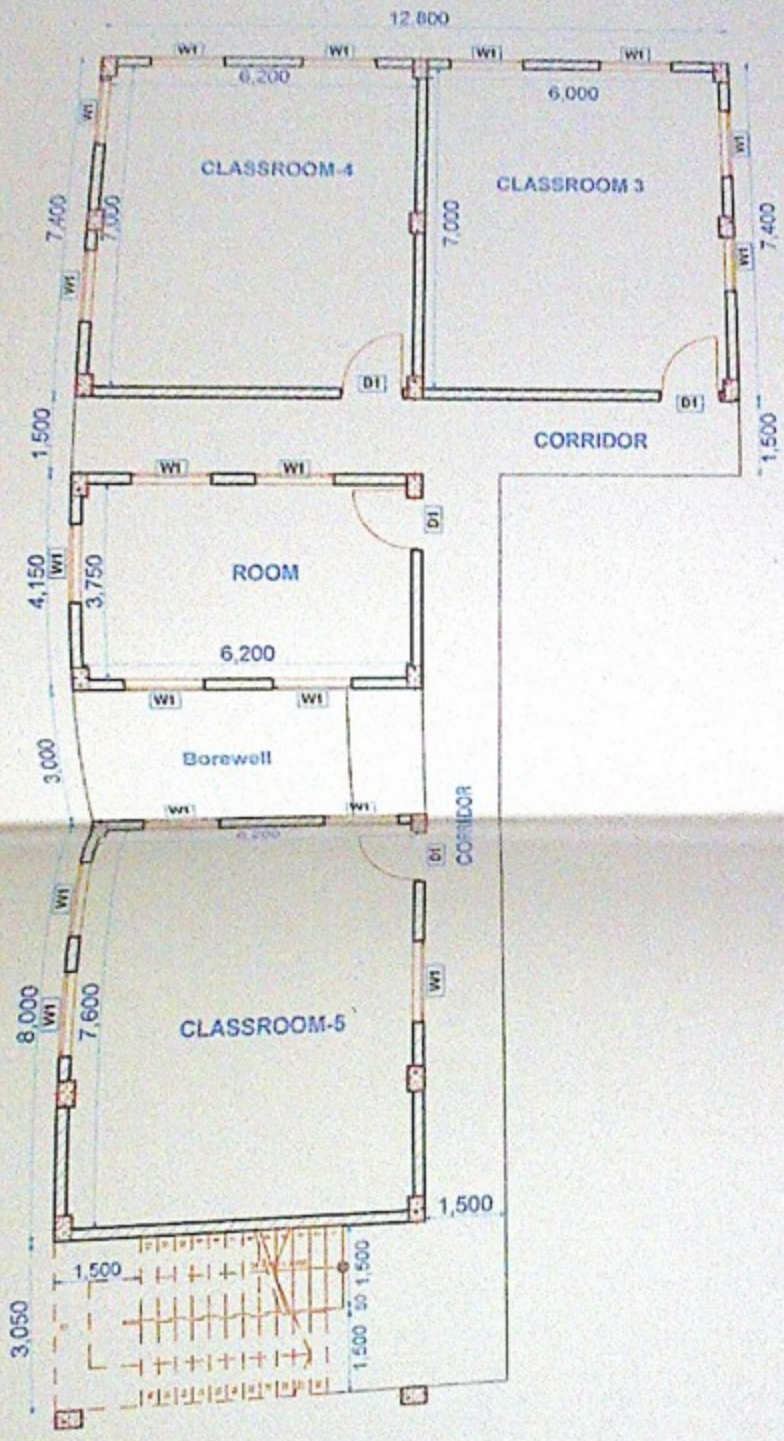
N
12,800
W1
6,200
6,000
CLASSROOM-4
CLASSROOM 3
7,400
7,000
D1
1,500
CORRIDOR
ROOM
3,750
4,150
6,200
Borewell
3,000
CORRIDOR
CLASSROOM-5
8,000
7,600
1,500
3,050

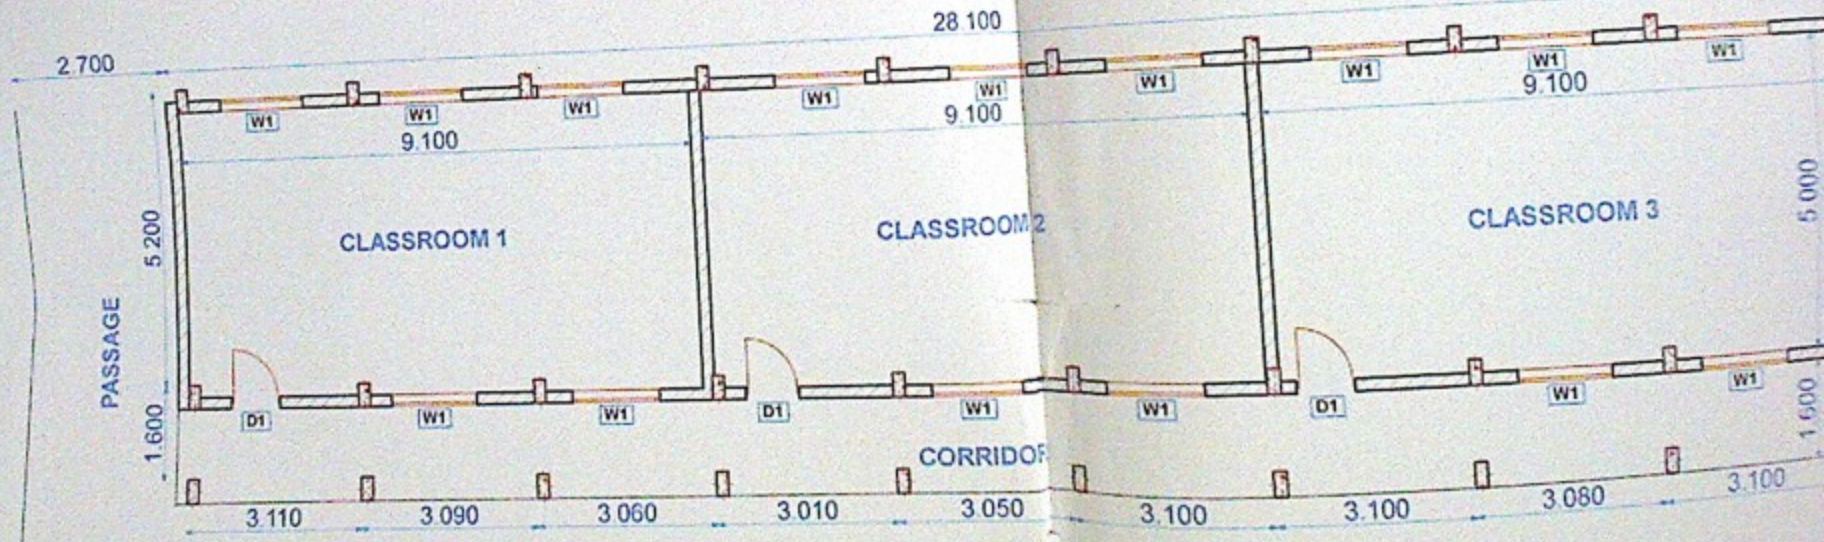

FIRST FLOOR PLAN(On Existing Building)

PROJECT	CONSTRUCTION OF ADDITIONAL CLASSROOMS TO GOVT SCHOOL AT B SECTOR IN WARD NO 4
CLIENT	BBMP
TITLE	FIRST FLOOR PLAN

DESIGN	R.KARTHIK RECHAN		
CHECKED	R.RUDRAPRASAD		
DATE	23-8-2021	DRAWN	M.ABHISHEK
DWG NO.	YNKGSBS-04	SCALE: NTS	